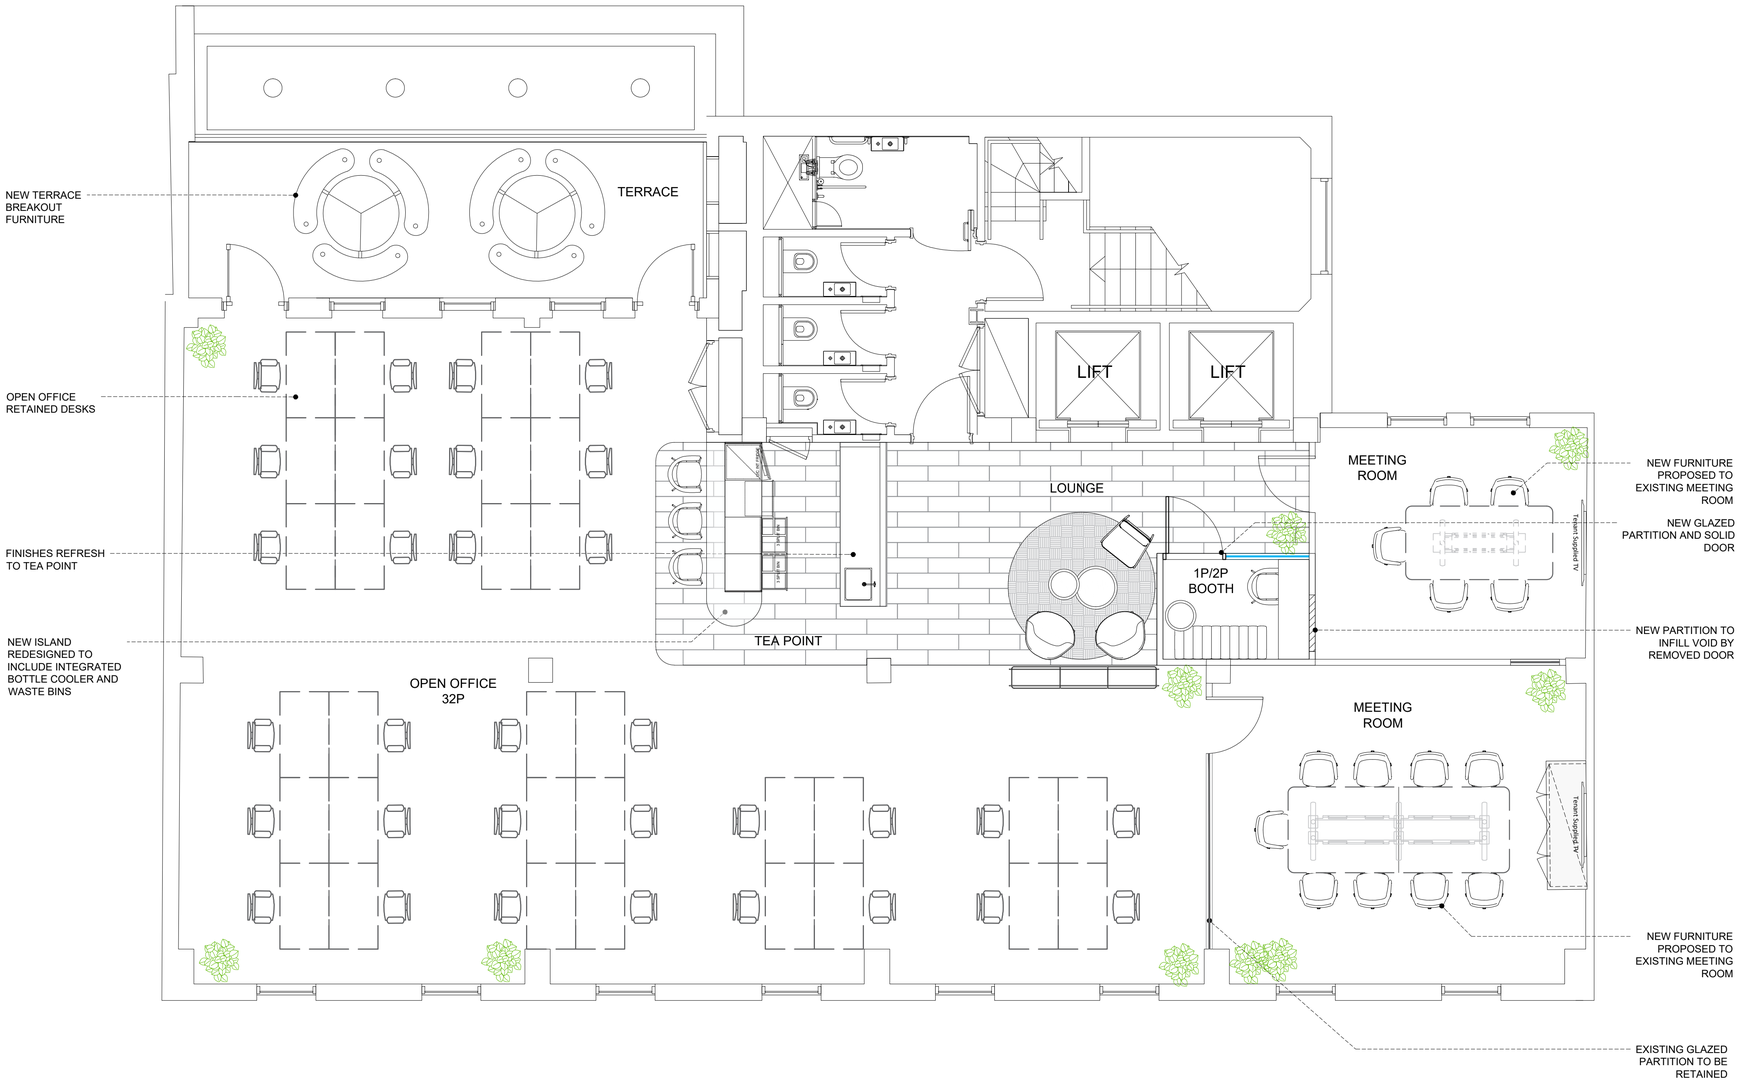



1 5TH FLOOR - GENERAL ARRANGEMENT
1:50

**NOTES :**

DO NOT SCALE FROM THIS DRAWING. ALL MEASUREMENTS MUST BE SITE CHECKED BEFORE THE COMMENCEMENT OF ANY WORK.

| REV | DATE | ISSUE | BY | CH |
|---|---|---|---|---|
| | | | | |
| | | | | |
| | | | | |
| | | | | |
| C01 | 14/09/26 | Construction Package Issue | MA | - |

**STATUS:**
FOR CONSTRUCTION

cast interiors

**PROJECT :** 45 Folgate Street

**CLIENT :** LGIM

**LEVEL :** 05

**DESCRIPTION :** GENERAL ARRANGEMENT

**SCALE :** 1:50 @ A1

**DRAWING No :** J5361_CST_DR_A_05_100_0001

**REVISION :** C01